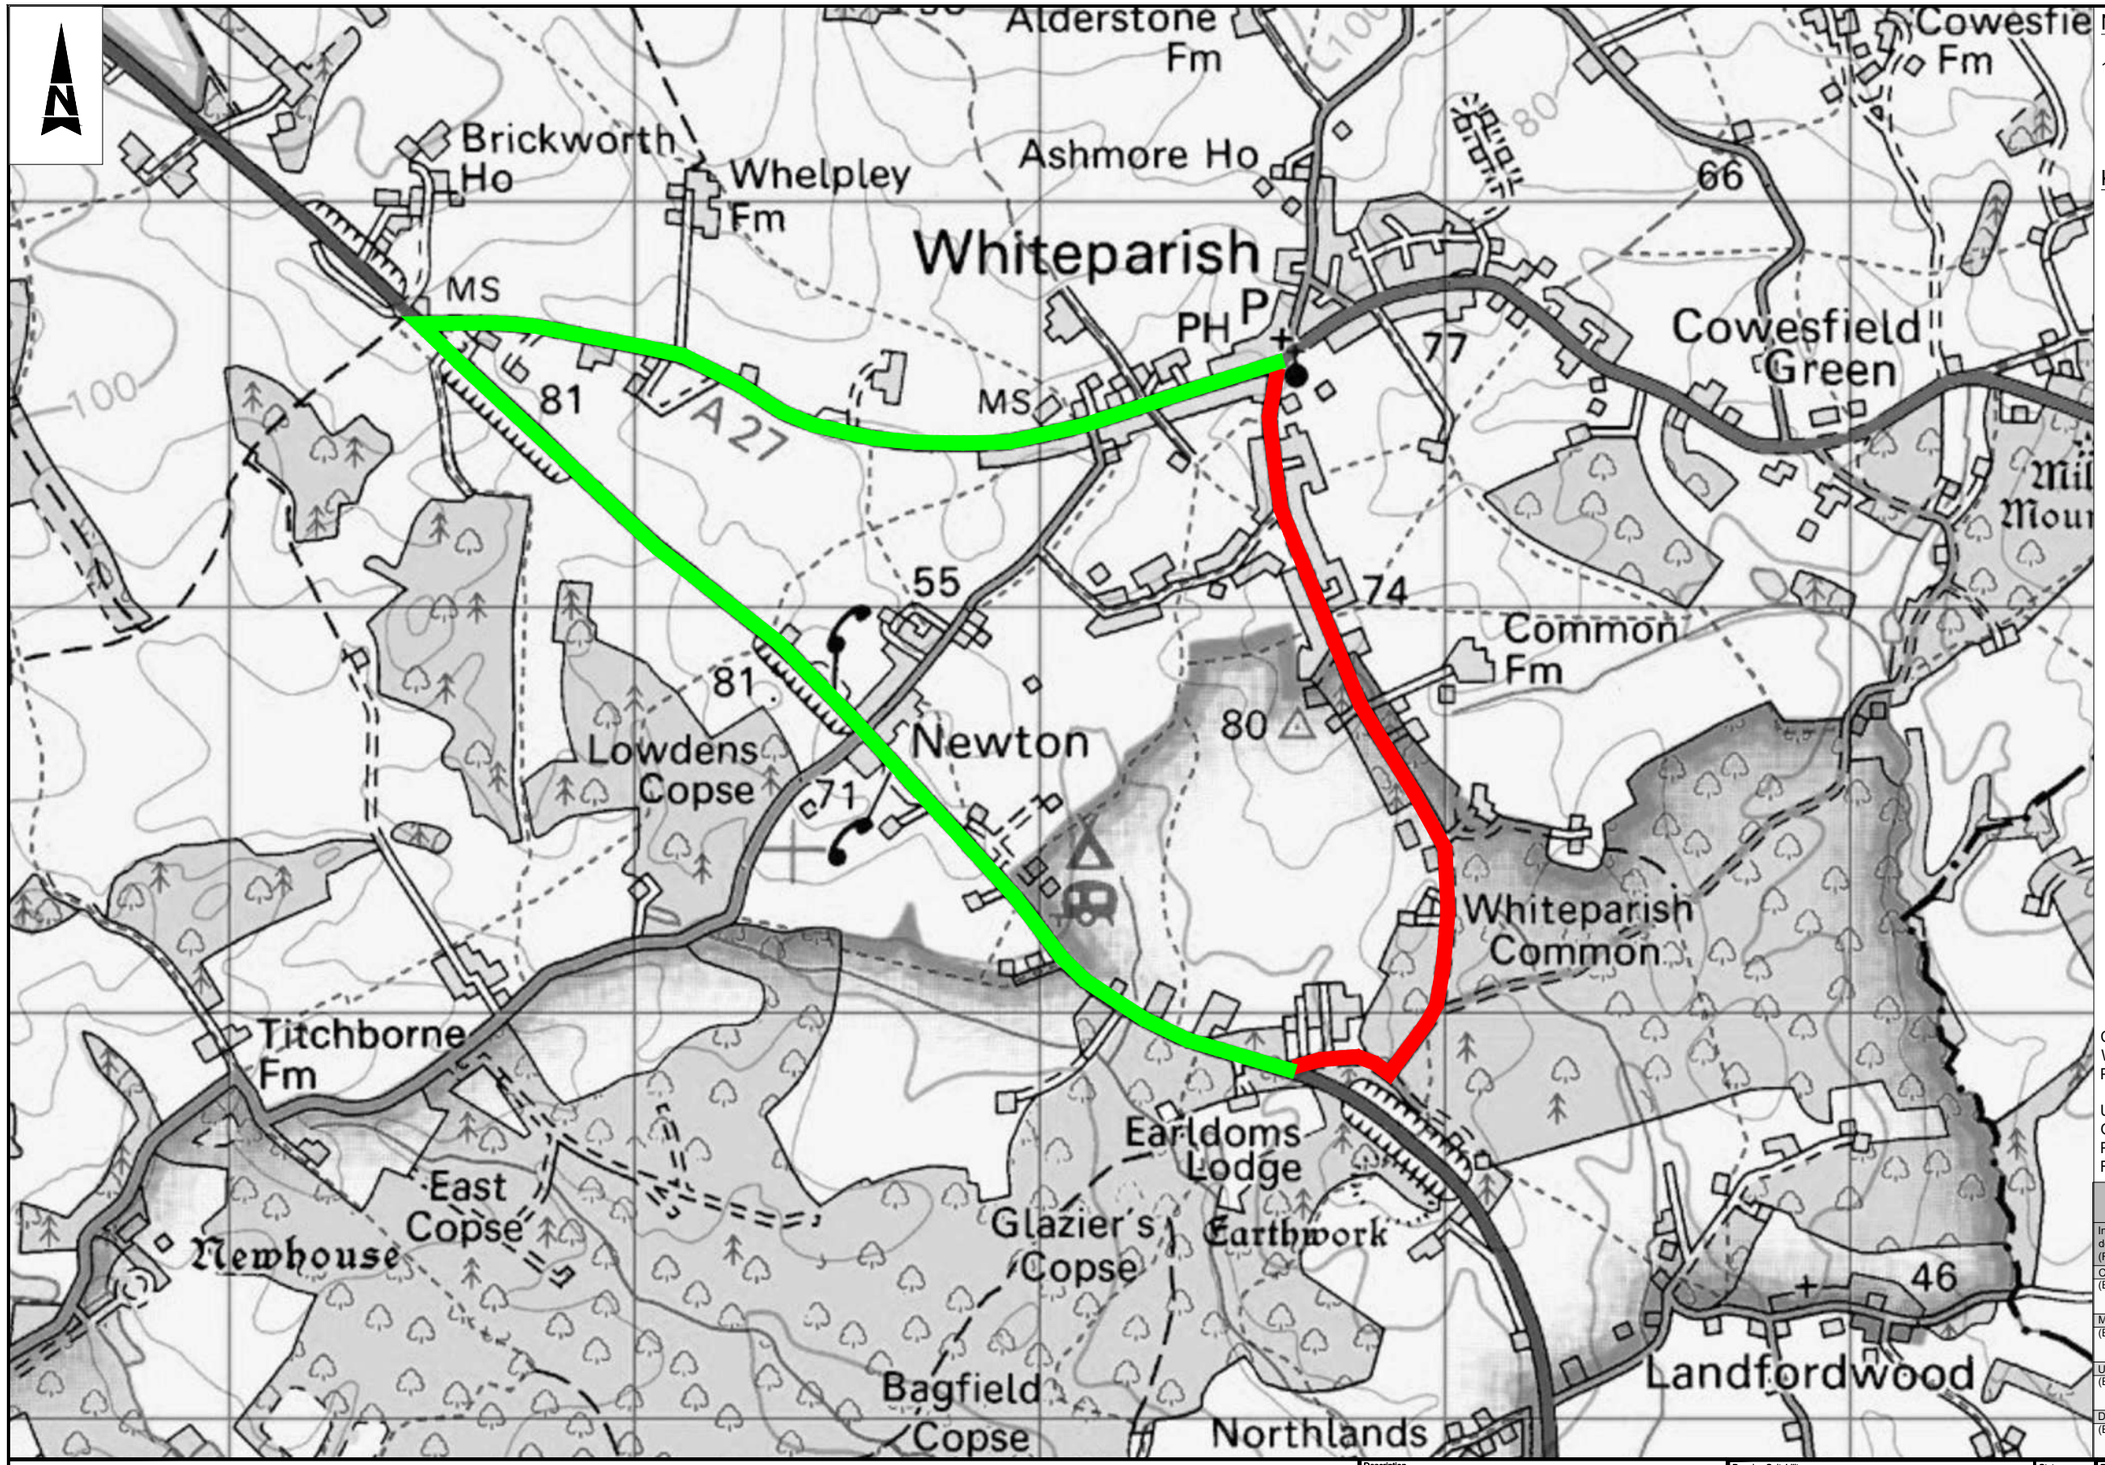



Notes

1. Limits of work are approximate and are to be agreed on site with the Engineer or Site Representative.

Key

- Proposed Road Closure
- Proposed Diversion Route

Client Finance Code: 63 35 57
Works Order No: TBC
Postal Area:

USRN: 33501002
OS Grid Ref: 424652, 121872 to 424590, 123613
Philips Street Atlas:
Road Speed Limit:

| SAFETY, HEALTH AND ENVIRONMENTAL INFORMATION |
|---|
| In addition to the hazards/risks normally associated with the types of work detailed on this drawing, note the following significant residual risks (Reference shall also be made to the design hazard log). |
| Construction |
| (Enter "None" if applicable) |
| Maintenance / Cleaning |
| (Enter "None" if applicable) |
| Use |
| (Enter "None" if applicable) |
| Decommissioning / Demolition |
| (Enter "None" if applicable) |

| Description | Status | Revision | Drawn | Checked | Reviewed | Authorised | Issue Date |
|---|---|---|---|---|---|---|---|
| | | | | | | | |
| | | | | | | | |
| | | | | | | | |
| | | | | | | | |
| First Issue | S0 | P01.1 | --- | --- | --- | --- | --- |

Drawing Suitability: WORK IN PROGRESS
Status: S0

ATKINS
Member of the SNC-Lavalin Group
County Gate
County Way
Trowbridge
Wiltshire
BA14 7FJ
Tel: +44 (0)11225 730360
www.atkinsglobal.com

Copyright © Atkins Limited (2018)

Client: Wiltshire Council

Project Title: Major Maintenance 2021/2022 Surface Dressing 2021/2022

Drawing Title: Common Road, Southern Wiltshire Proposed Diversion Route

Drawing Number
Project: WHCC_HM - Originator: ATK - Volume: HSN -
2122SD0444 - DR - CH - 000001
Location | Type | Role | Number

Original Size: A3 | Scale: NTS | Project Ref. No: 5197444 | Sheet: 1 of 1 | Rev: P01.1

This Drawing is saved on ProjectWise. Plotted: 22/09/2020 11:54:16 By: MANN2506